


FRONT ELEVATION - TWO &THREE BEDROOM QUADRIPLEX UNIT
SCALE: 1/4" = 1'-0"



SIDE ELEVATION - TWO & THREE BEDROOM QUADRIPLEX UNIT
SCALE: 1/4" = 1'-0"

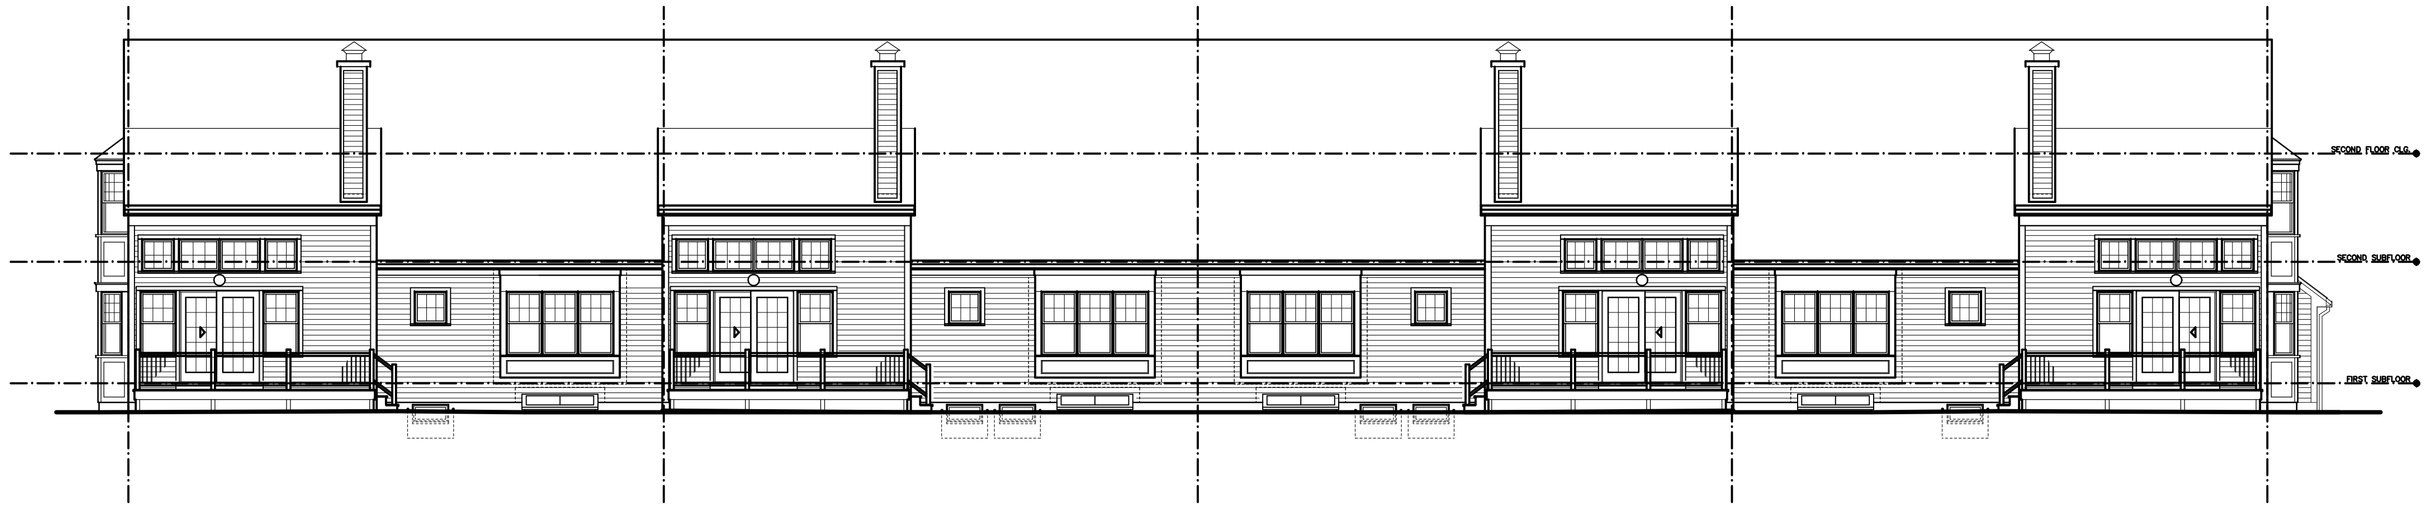

REAR ELEVATION - TWO & THREE BEDROOM QUADRIPLEX UNITS
SCALE: 1/4" = 1'-0"

JAMES KELLIHER AIA
AXIOM ARCHITECTS
2048 WASHINGTON STREET
HANOVER, MASSACHUSETTS 02339
(781)871-2101 - (781)871-7509

RIVER MARSH VILLAGE
WATER STREET
PEMBROKE, MA

AXIOM

REVISIONS

2&3 BEDROOM QUADRIPLEX BUILDING

OWNER:
RIVER MARSH LLC.
293 WASHINGTON ST. NORWELL MASSACHUSETTS

TYPICAL BUILDING ELEVATIONS

DATE: 2 DEC. 2016
SCALE: 1/8" = 1'-0"
FILE: murphy rivermarsh 2 bf-middle unit

A2