
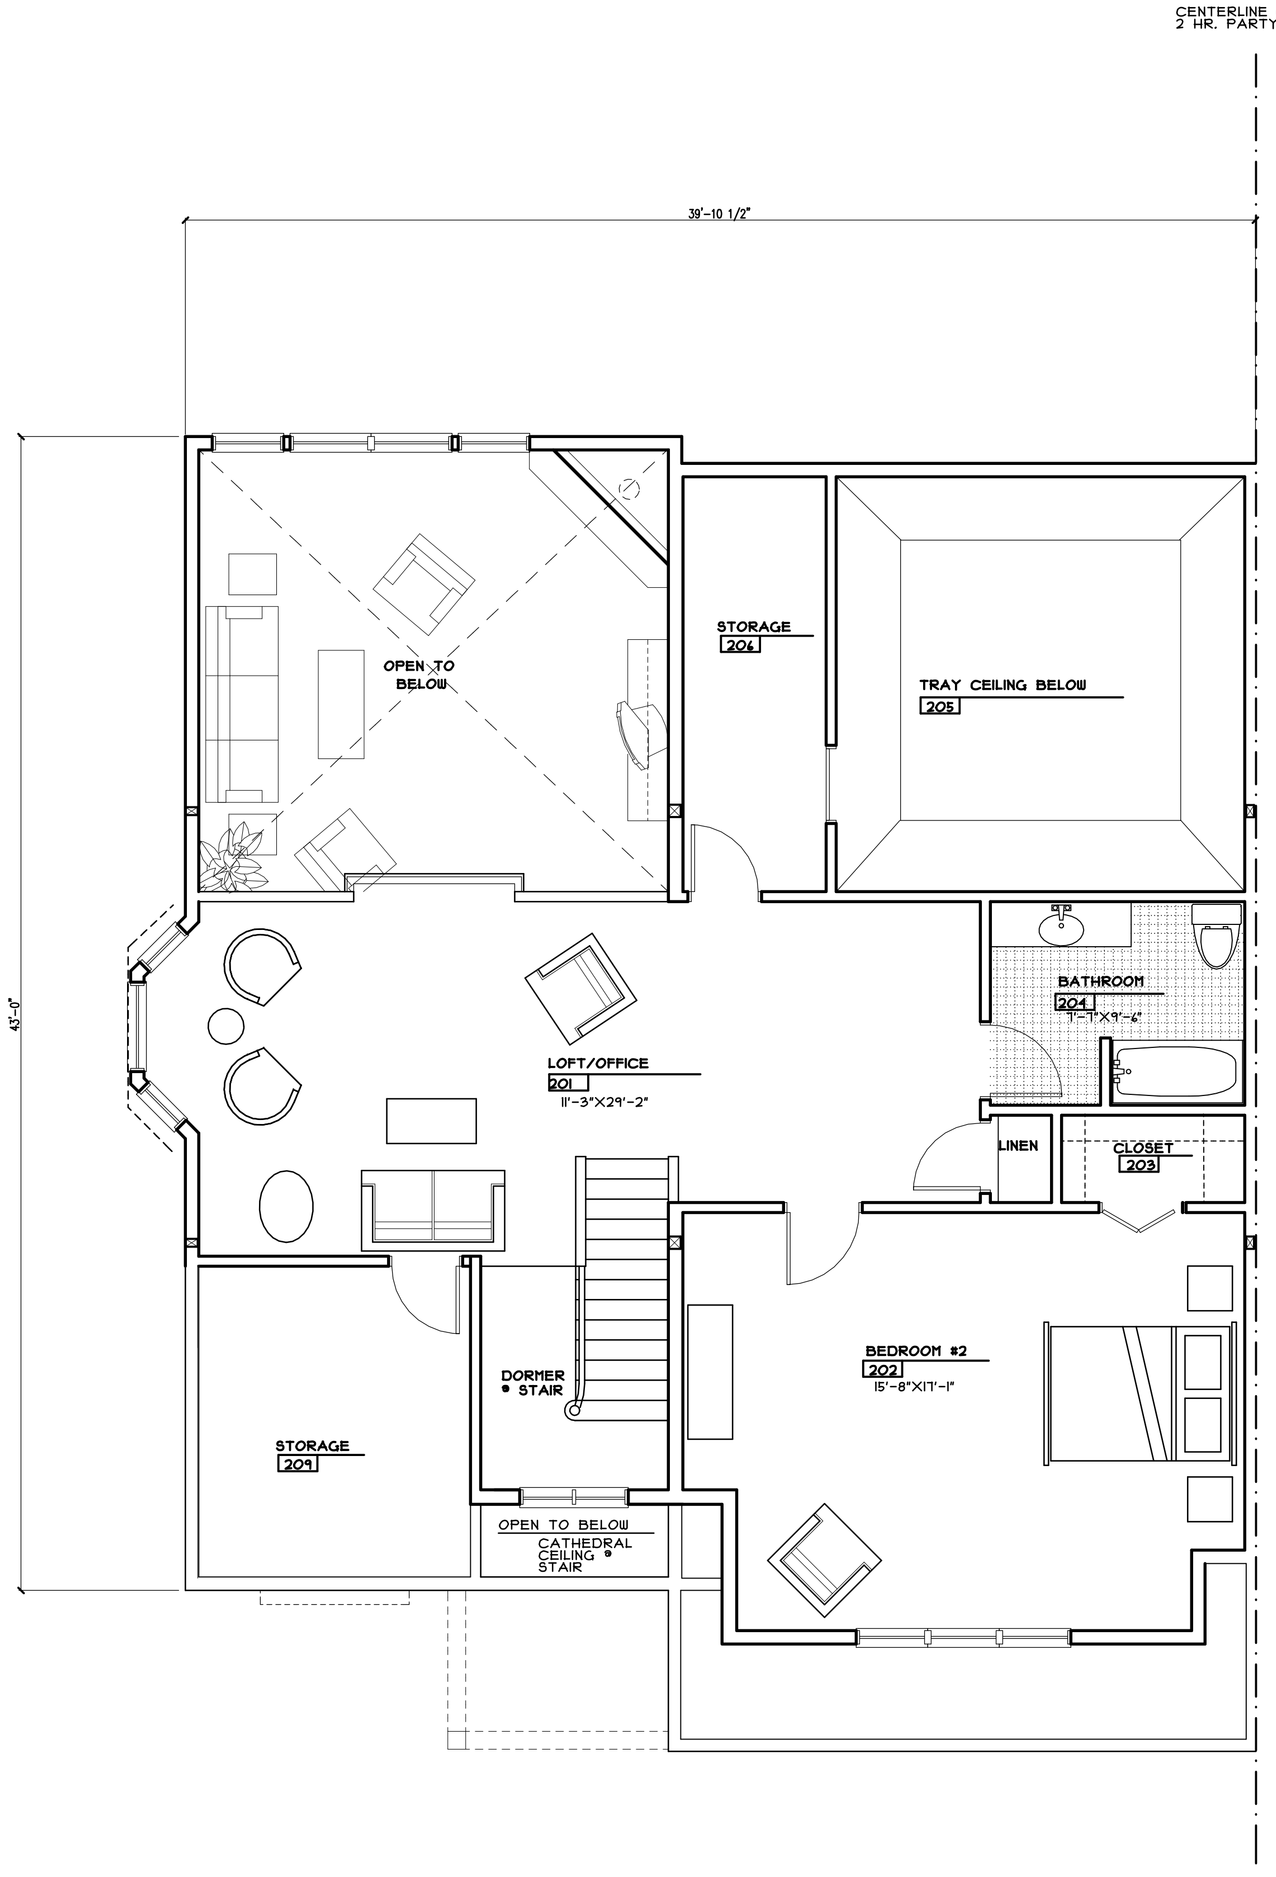


TYPICAL SECOND FLOOR PLAN-(2) BEDROOM END UNIT

SCALE: 1/4" = 1'-0"

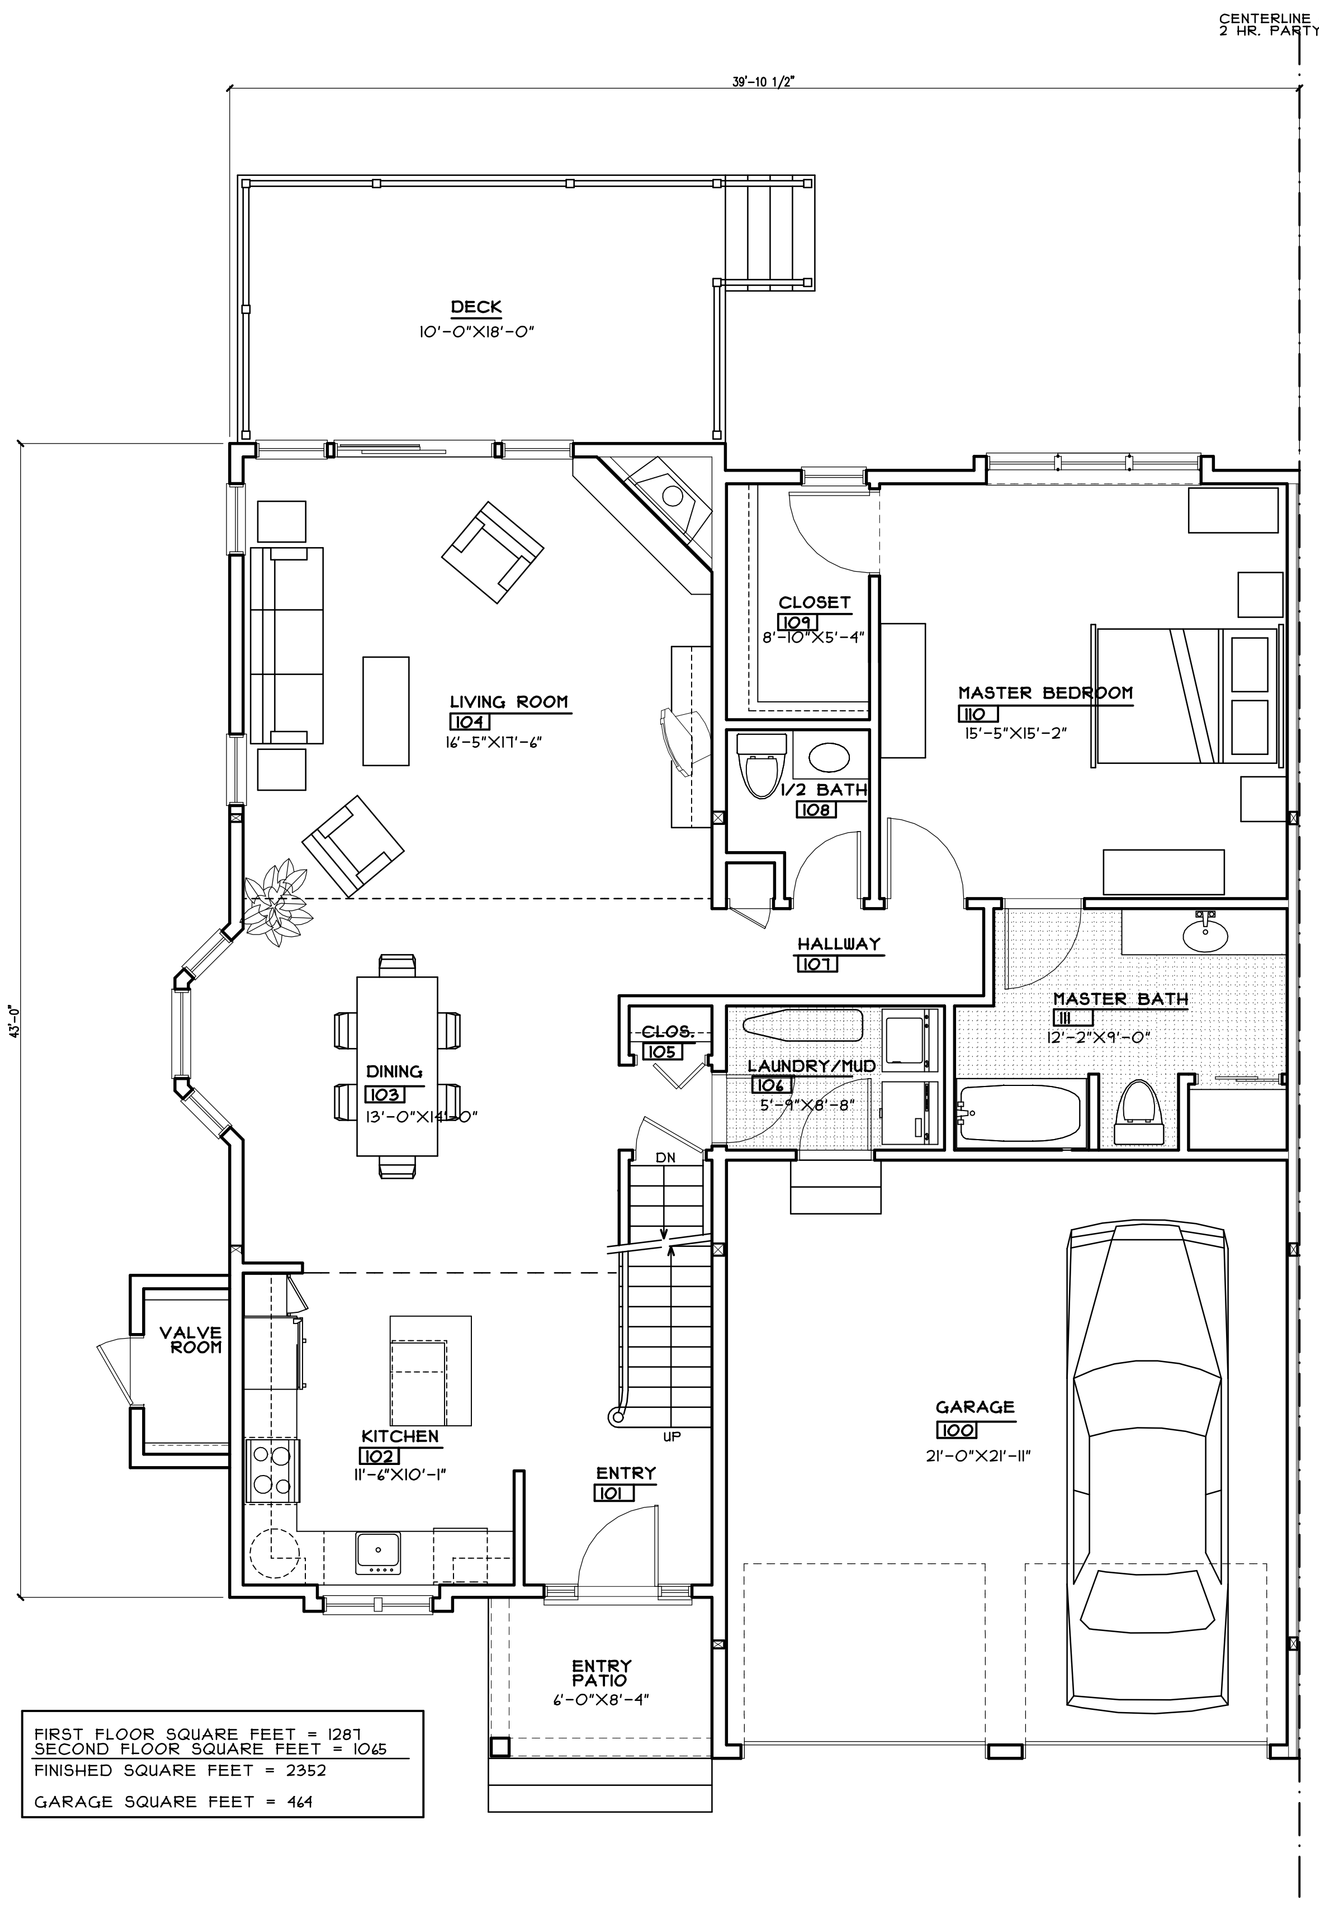

FIRST FLOOR SQUARE FEET = 1287
SECOND FLOOR SQUARE FEET = 1065
FINISHED SQUARE FEET = 2352

GARAGE SQUARE FEET = 464

TYPICAL FIRST FLOOR PLAN-(2) BEDROOM END UNIT

SCALE: 1/4" = 1'-0"

JAMES KELLIHER AIA
AXIOM ARCHITECTS
2048 WASHINGTON STREET
HANOVER, MASSACHUSETTS 02339
(781)871-2101 - (781)871-7509

RIVER MARSH VILLAGE

WATER STREET
PEMBROKE, MA

AXIOM

REVISIONS

2 BEDROOM
END UNIT

OWNER:
RIVER MARSH
LLC.
293 WASHINGTON
ST. NORWELL
MASSACHUSETTS

TYPICAL
FLOORPLANS

DATE: 2 DEC. 2016
SCALE: 1/4" = 1'-0"
FILE: murphy rivermarsh
2 br-end unit

A1