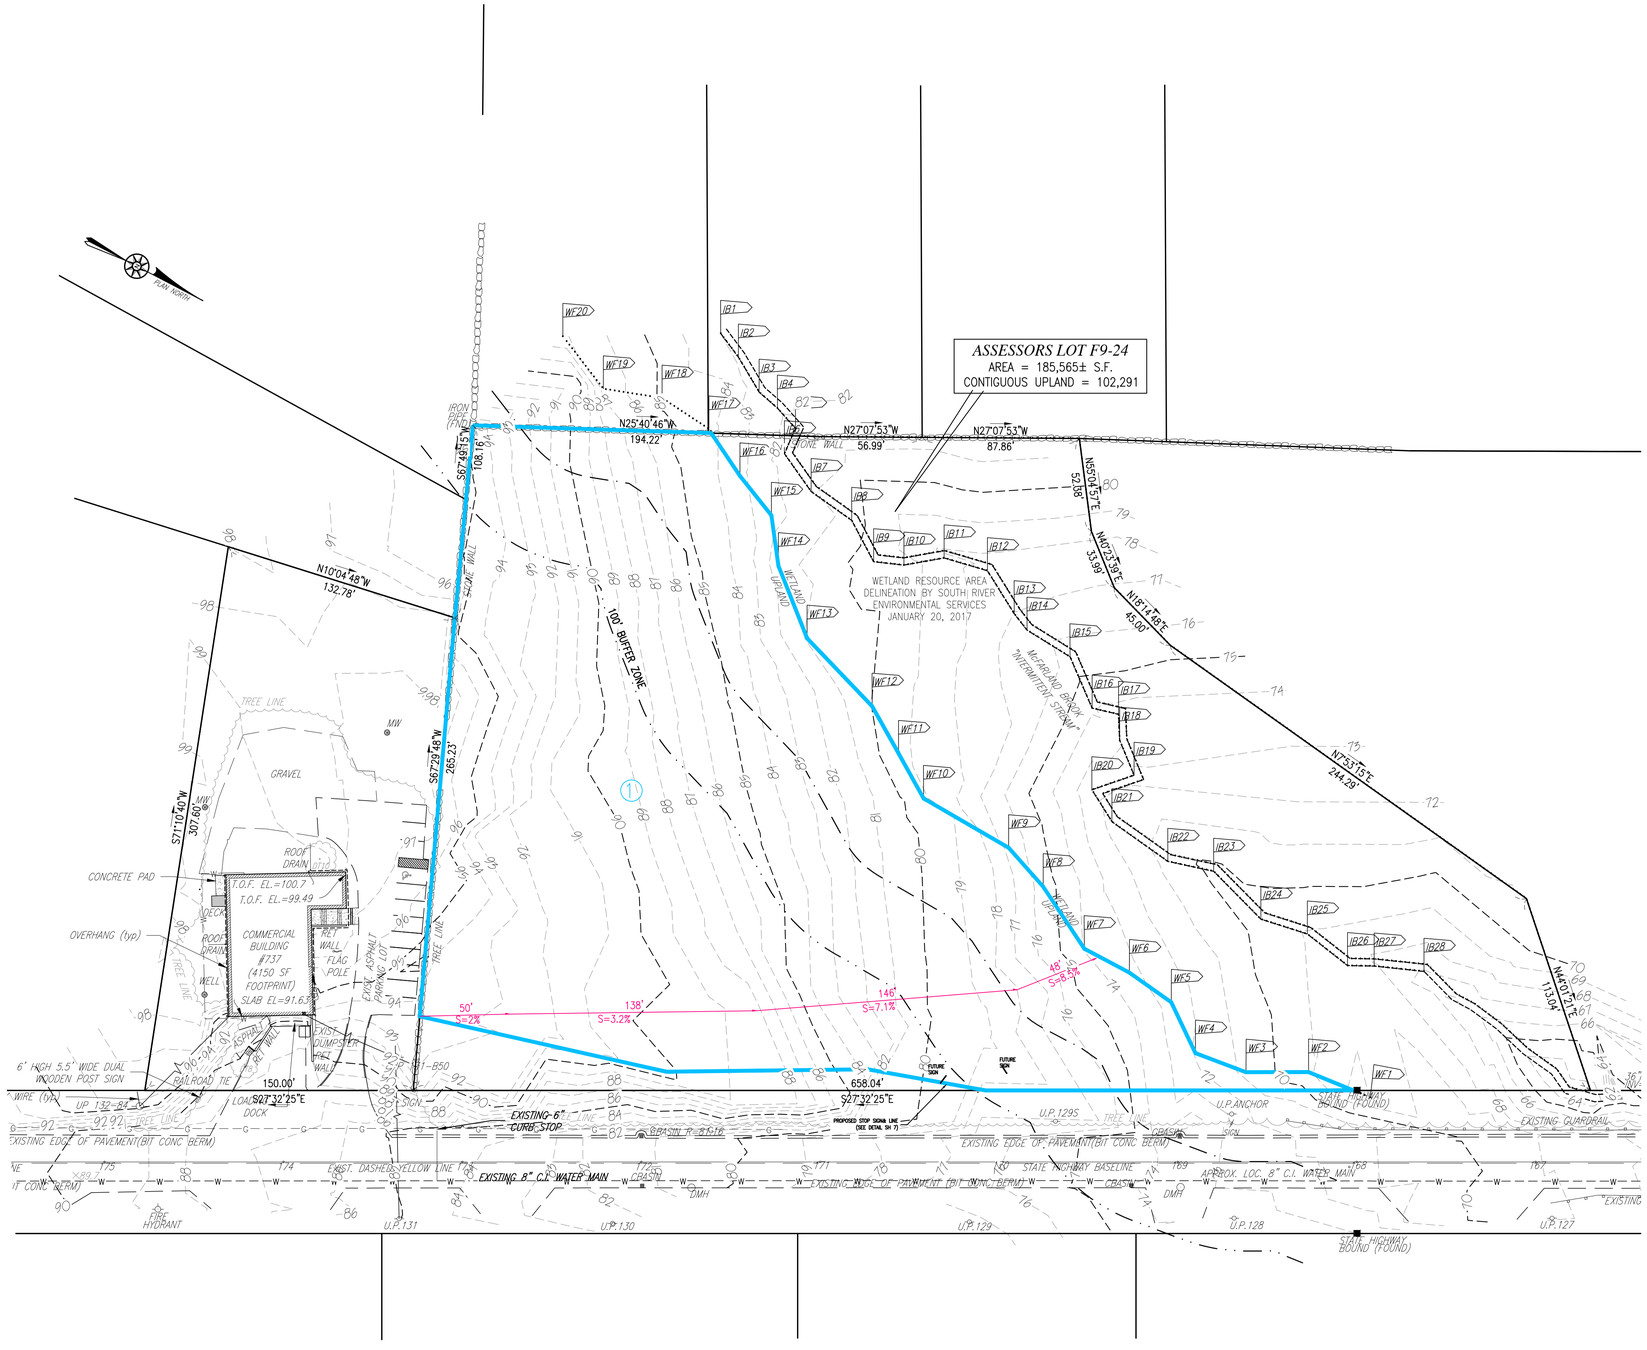

SITE PLAN

WILDLAND TIMBER

#715 WASHINGTON STREET

(ASSESSORS MAP F9 LOT 24

PEMBROKE, MASSACHUSETTS

PREPARED FOR:
GEORGE THIBEAULT
599 SUMMER STREET
MARSHFIELD, MA 02050

JANUARY 11, 2021
SCALE: 1"=40'
JOB No. 20-365

GRADY CONSULTING, L.L.C.
Civil Engineers and Land Surveyors
71 Evergreen Street, Suite 1, Kingston, MA 02364
Phone (781) 585-2300 Fax (781) 585-2378

PRE-DEVELOPMENT